SANTA CRUZ COUNTY
ROADWAY IMPROVEMENT PLANS
FOR
PALO PARADO ROAD
FROM I-19 INTERCHANGE (EXIT 25) TO PENDLETON ROAD

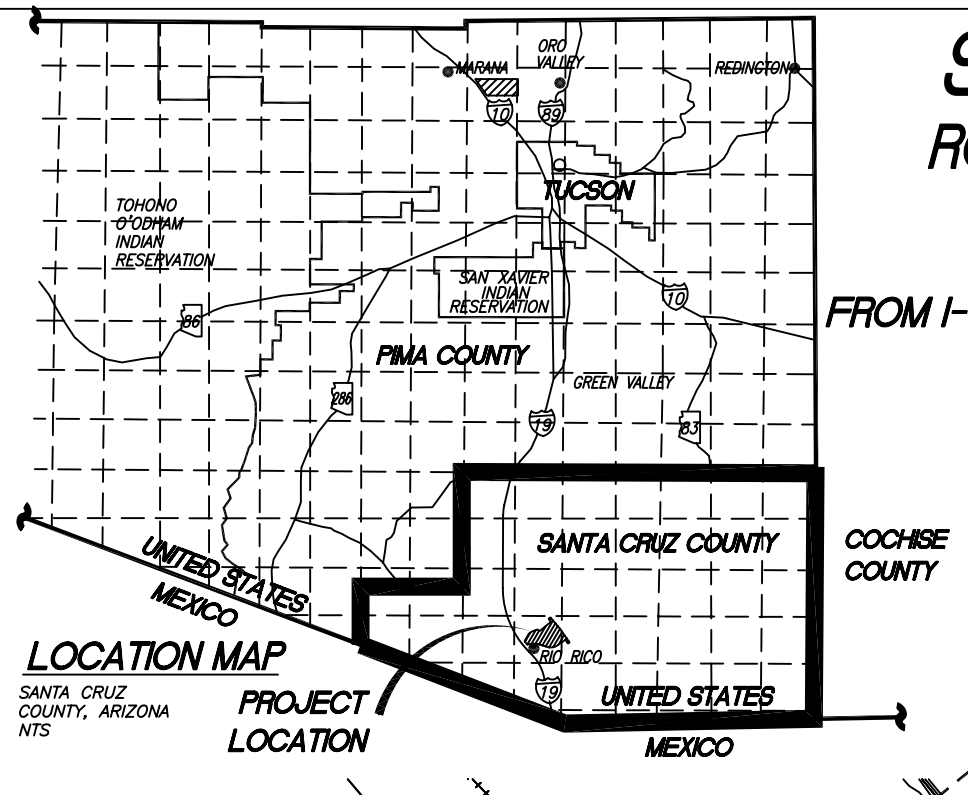

LOCATION MAP
SANTA CRUZ COUNTY, ARIZONA
NTS

GENERAL PROJECT DESCRIPTION

PROPOSED IMPROVEMENT BEGINS AT EXISTING INTERSTATE 19 PALO PARADO INTERCHANGE AND ENDS AT PENDLETON DRIVE. THE LENGTH OF THE PROPOSED ROADWAY VARIES PER ALIGNMENT ALTERNATIVES (ALT 1: L=3,260 LF, ALT 2: L=3,509 LF, ALT 3: L=4,025 SF).

THE IMPROVEMENT INCLUDES TWO PAVED UNDIVIDED TRAVEL LANES, UNPAVED SHOULDERS, GATED RAILROAD CROSSING AND NEW BRIDGE (440'x40') AT SANTA CRUZ RIVER.

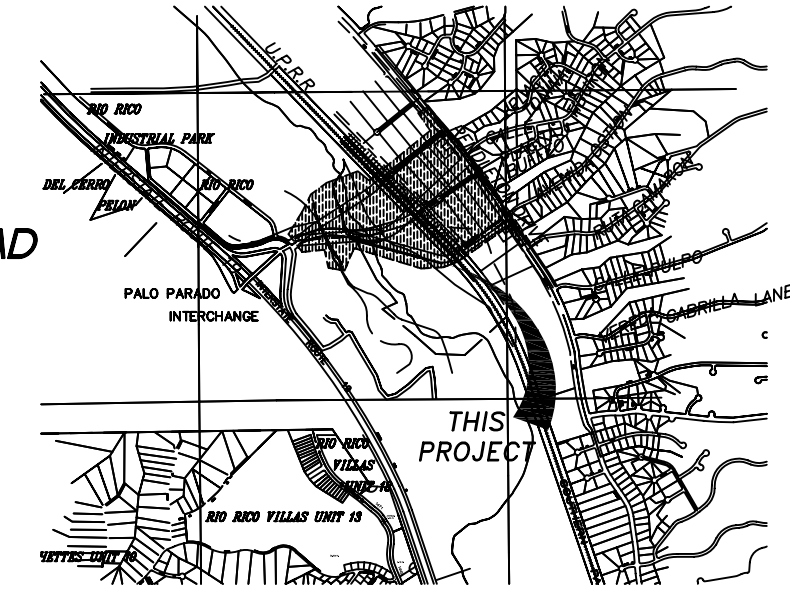

VICINITY MAP
3"= 1 MILE
A PORTION OF LUIS MARIA BACA (FLOAT No. 3)
SANTA CRUZ COUNTY, ARIZONA

INDEX OF SHEETS

SHEET NO.		DESCRIPTION
1	C1–	COVER SHEET
2	C2–	ABBREVIATIONS, PROJECT DATA, AND LEGEND
3	C3–	NOTES
4	TYP1–	TYP. ROADWAY SECTIONS/DETAILS
5–6	CD1–GD2–	CIVIL DETAILS
(*) 7	DM1–	DEMOLITION PLAN
8–11	G1–G4–	ROADWAY GEOMETRY SHEETS
(*) 12	SM1–	PIPE CULVERT SUMMARY SHEET
13–16	R1–R4–	MAINLINE PAVING PLAN AND PROFILE SHEETS (ALTERNATIVE 1)
17–21	R5–R9–	MAINLINE PAVING PLAN AND PROFILE SHEETS (ALTERNATIVE 2)
22–26	R10–R14–	MAINLINE PAVING PLAN AND PROFILE SHEETS (ALTERNATIVE 3)
27	R15–	PENDLETON DRIVE PAVING PLAN (ALTERNATIVE 1)
28	R16–	PENDLETON DRIVE PAVING PLAN (ALTERNATIVE 2)
29	R17–	PENDLETON DRIVE PAVING PLAN (ALTERNATIVE 3)
(*) 30–31	D1–D2–	DRAINAGE CROSSING PLAN & PROFILE SHEETS
32	BP1–	SANTA CRUZ RIVER BANK PROTECTION ALTERNATIVE 1,2 & 3)
33	BP2–	SANTA CRUZ RIVER BANK PROTECTION (ALTERNATIVE 1)
34	BP3–	SANTA CRUZ RIVER BANK PROTECTION (ALTERNATIVE 2)
35	BP4–	SANTA CRUZ RIVER BANK PROTECTION (ALTERNATIVE 3)
(*) 36–38	SK1–SK3–	STAKING PLAN SHEETS
(*) 39–41	GR1–GR3–	GRADING PLAN SHEETS
(*) 42–47	SS1–SS6–	STRIPING AND SIGNING PLANS
48–49	S1–S2–	BRIDGE STRUCTURAL PLANS
(*) 50–64	E1–E15–	TRAFFIC SIGNAL FOR ALL RAIL ROAD CROSSING AND ITS CONDUIT PLAN SHEETS
(*) 65–79	L1–L15–	LANDSCAPE PLAN SHEETS
(*) 80–84	N1–N5–	NATIVE PLANT PRESERVATION PLAN SHEETS
(*) 85–89	SWPPP1–SWPPP5	STORM WATER POLLUTION PREVENTION PLAN
(*) 90–94	ROW1–ROW5–	ROW PLAN SHEETS
95	AP1–	AERIAL OVERVIEW SHEET

(*) – NOT A PART OF THIS 30% SUBMITTAL

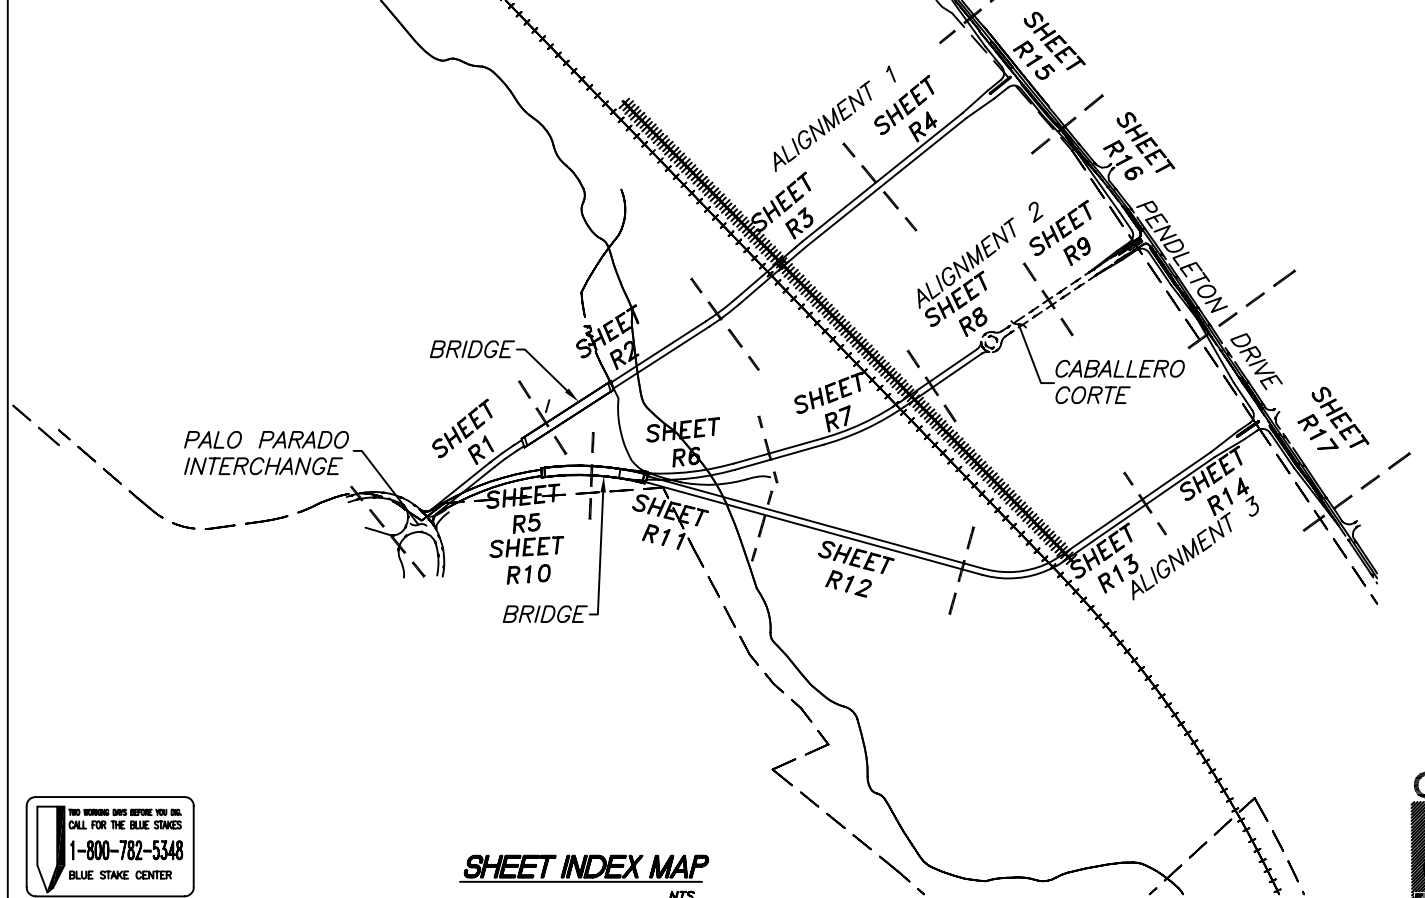

SHEET INDEX MAP
NTS

TWO WORKING DAYS BEFORE YOU DIG CALL FOR THE BLUE STAKES
1-800-782-5348
BLUE STAKE CENTER

CPE CONSULTANTS
378 N. Main Avenue
Tucson, AZ 85701
520•545•7001

NO.	REVISIONS	ENGINEER	DATE
NO.	AS BUILT	ENGINEER	DATE
WORK ORDER No. XXXX			

PRINTED FOR CONSTRUCTION

SANTA CRUZ COUNTY, AZ
DEPARTMENT OF PUBLIC WORKS
COUNTY COMPLEX, NOGALES, AZ 85621
VICTOR GABILONDO, DIRECTOR

REVIEWED BY:	ENGINEER	DATE	
			APPROVED
			DIRECTOR